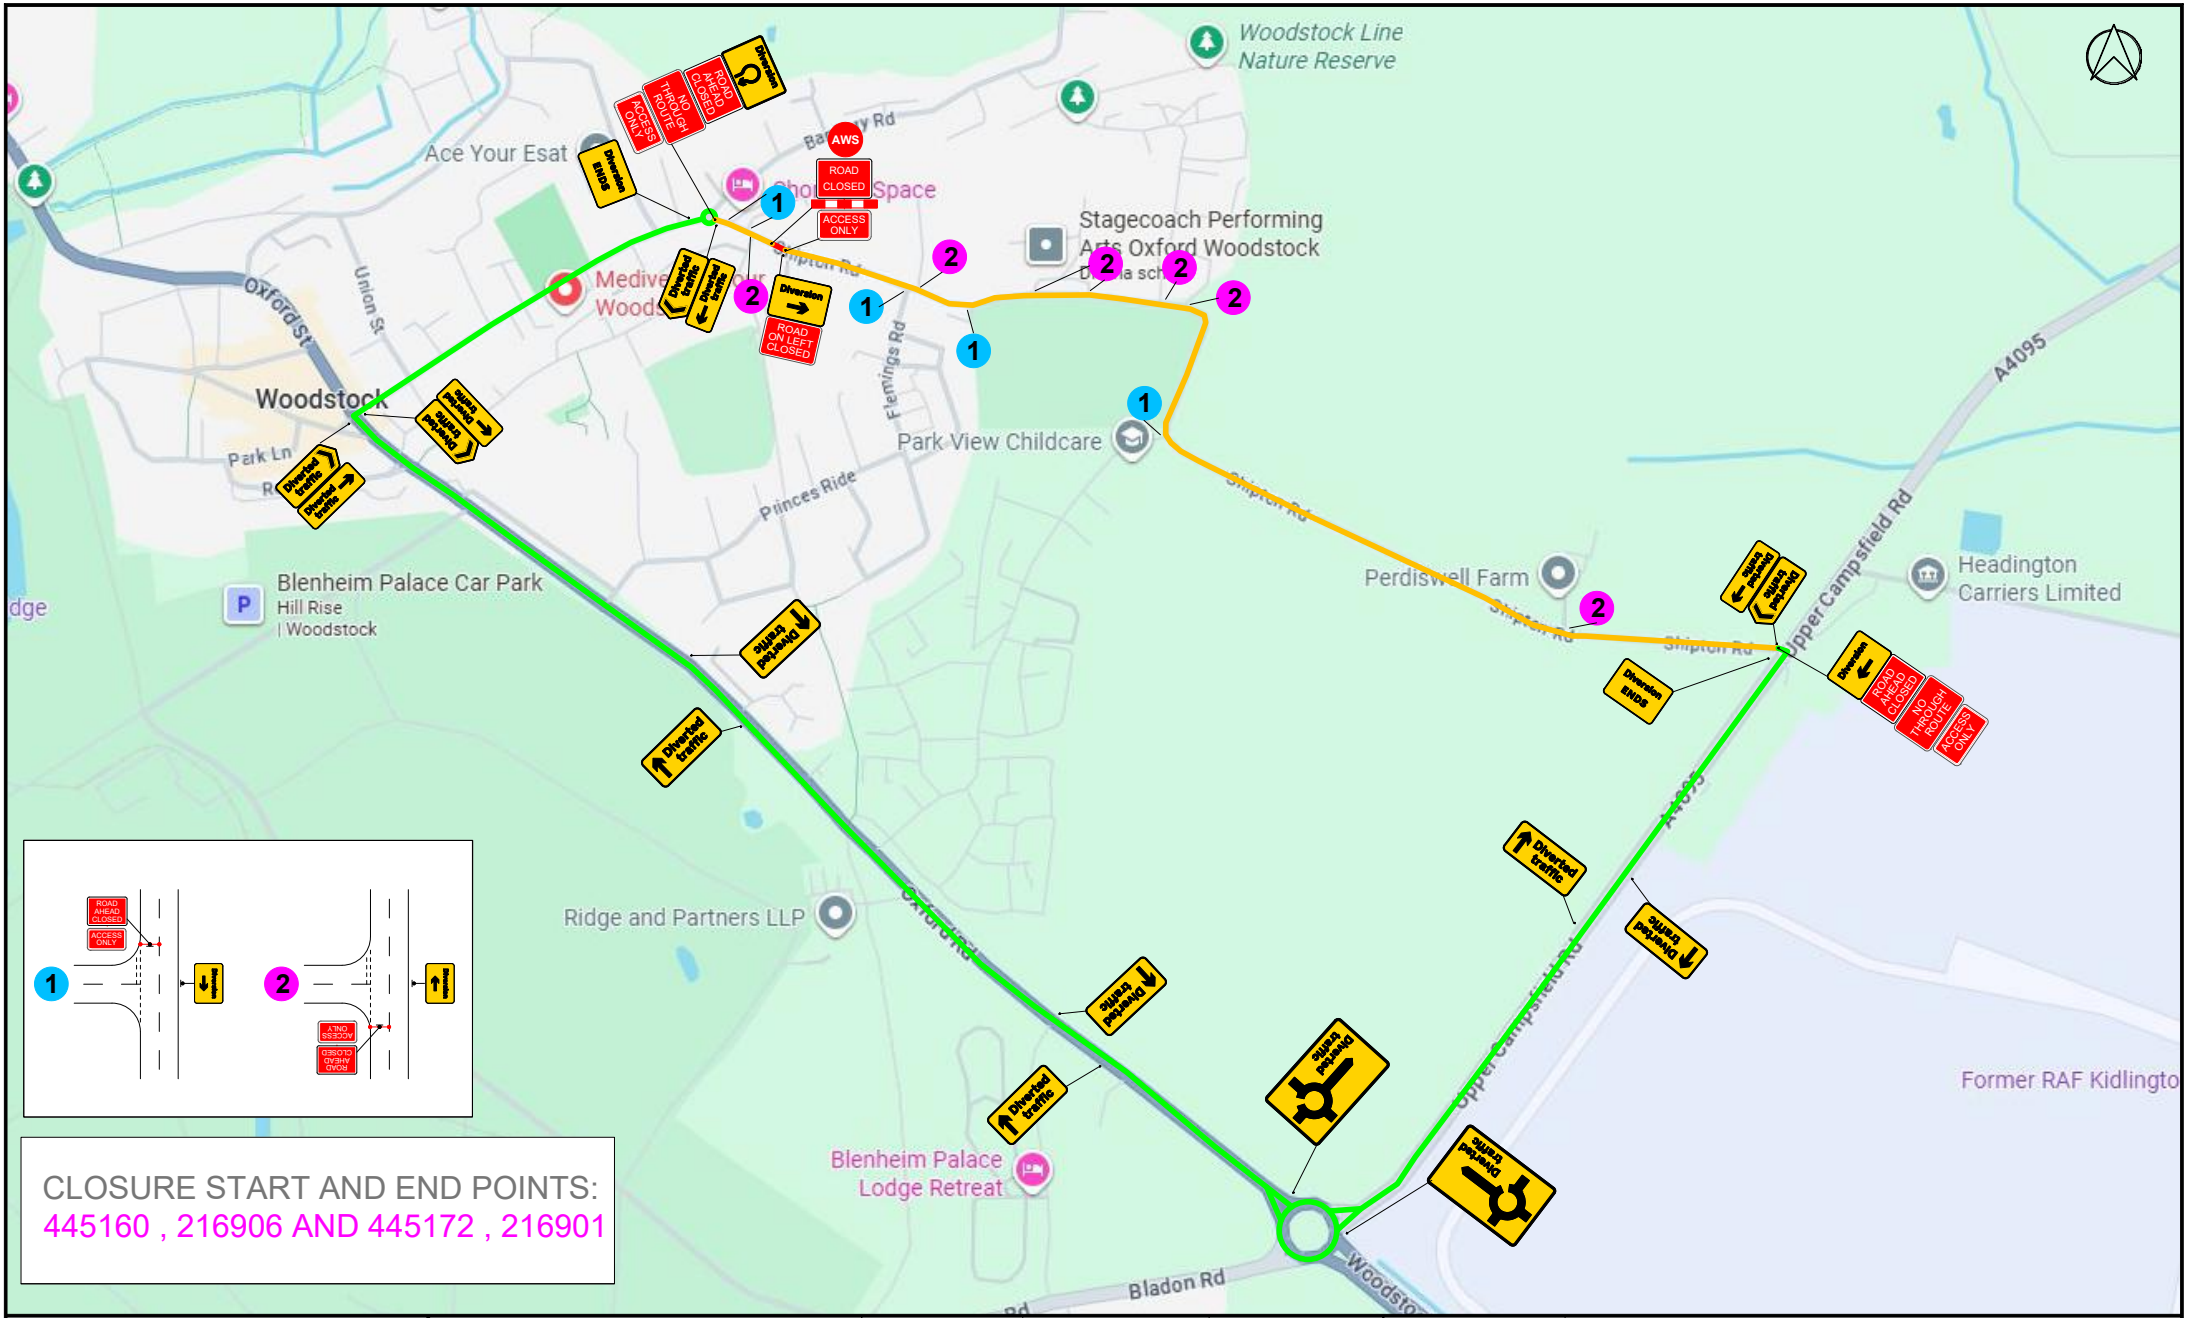

CLOSURE START AND END POINTS:
445160 , 216906 AND 445172 , 216901

Circet UK
33 Glenburn Road
East Kilbride, G74 5BJ
www.circet.co.uk
+44 (0) 1355 204 311

Site address:
SHIPTON ROAD & BANBURY ROAD
WOODSTOCK
OX20 1LN
Est: WGSTWV0N
W3W: scrapping.wink.sprinting

Road speed: 30

Job no.	F563093	Title:	ROAD CLOSURE
Drawing No.	F563093- 01		Key
Drawn By	RM	WORKS AREA	
Checked By	SC	ACCESS ONLY	
Date	09/04/2026	DIVERSION	

AWS: THIS ROAD WILL BE CLOSED XX/XX/2025 FOR X DAYS FOR ESSENTIAL OPENREACH WORKS