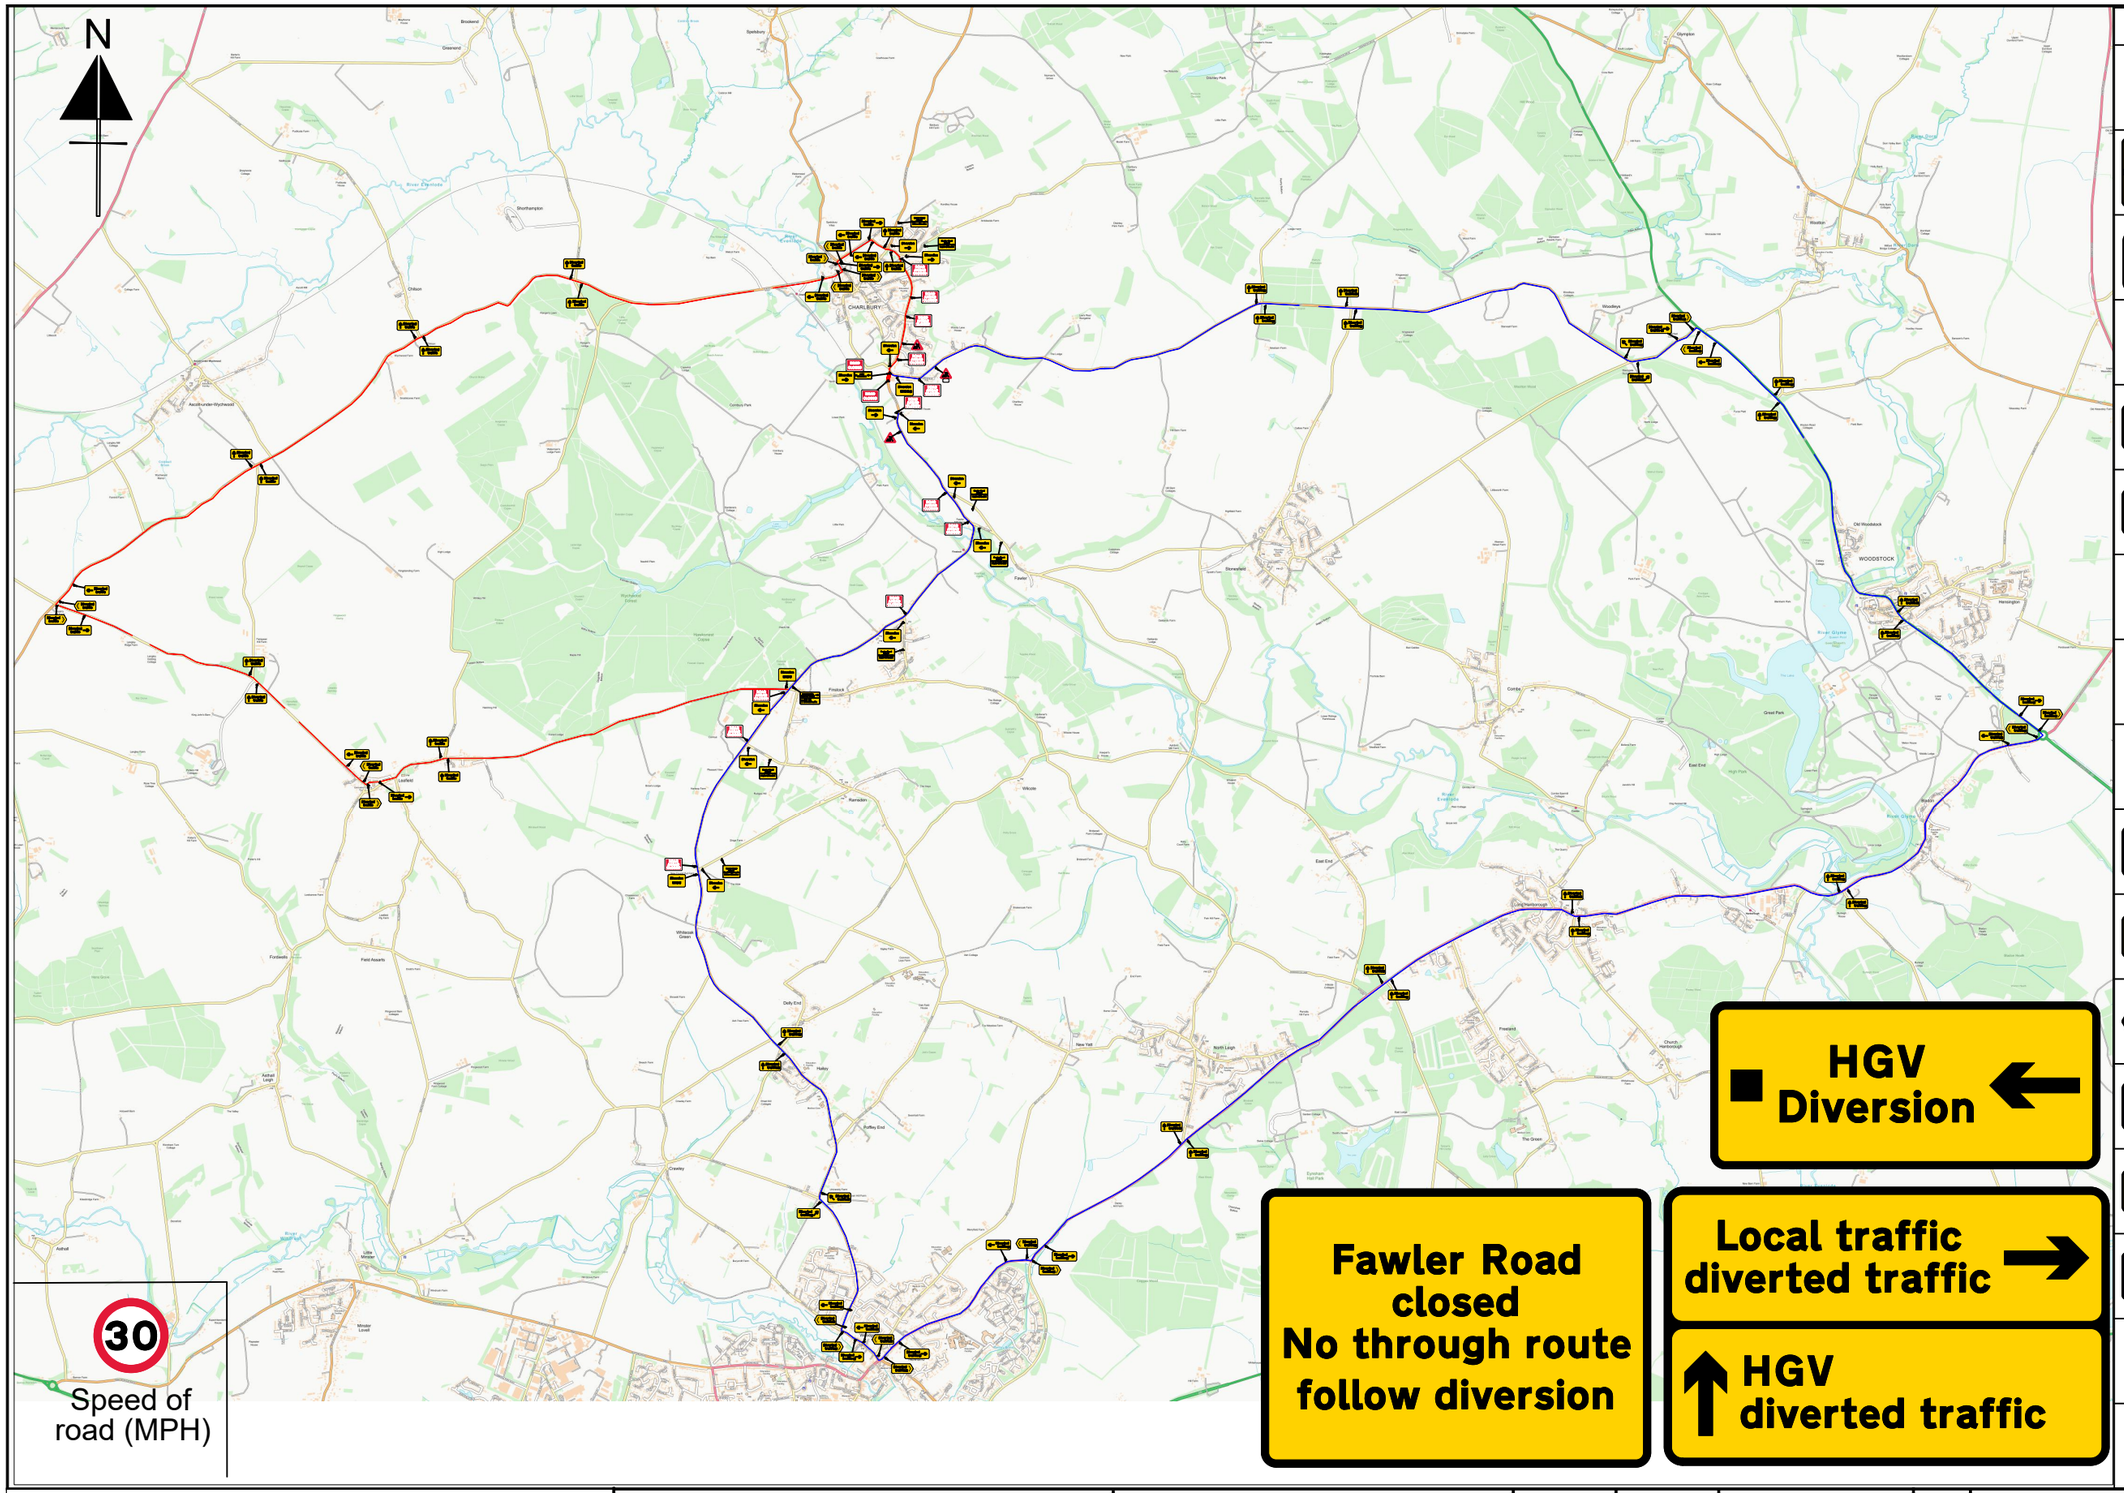

Sign Schedule

Fawler Road closed No through route follow diversion	ID: 001 Item: Qty: 7 Ref: 13.9 Schedule 13-9 : Temporary Information
Local traffic diverted traffic / HGV diverted traffic	ID: 002 Item: Qty: 1 Ref: 13-9 Schedule 13 : Temporary Sign
	ID: 003 Item: Qty: 1 Ref: 573 Direction to hazard left
	ID: 004 Item: Qty: 3 Ref: 7001 Road works ahead
Diverted traffic	ID: 005 Item: Qty: 2 Ref: 2703 Direction of temporary diversion route from junction ahead
Diverted traffic	ID: 006 Item: Qty: 2 Ref: 2703 Direction of temporary diversion route from junction ahead
ROAD AHEAD CLOSED	ID: 007 Item: Qty: 12 Ref: 7010-FP-13-9 Nature of temporary hazard ahead - Road Ahead Closed
Diversion	ID: 008 Item: Qty: 8 Ref: 2702 Start of temporary diversion route
Diversion ENDS	ID: 009 Item: Qty: 3 Ref: 2702 End of temporary diversion route
Diverted traffic	ID: 010 Item: Qty: 30 Ref: 2703 Direction of temporary diversion route from junction ahead
Diverted traffic	ID: 011 Item: Qty: 9 Ref: 2703 Direction of temporary diversion route from junction ahead
Diverted traffic	ID: 012 Item: Qty: 9 Ref: 2704 Direction of temporary diversion route
Diverted traffic	ID: 013 Item: Qty: 9 Ref: 2704 Direction of temporary diversion route
Diverted traffic	ID: 014 Item: Qty: 10 Ref: 2703 Direction of temporary diversion route from junction ahead
HGV Diversion	ID: 015 Item: Qty: 1 Ref: 13.9 Schedule 13-9 : Temporary Information
Diversion	ID: 016 Item: Qty: 4 Ref: 2702 Start of temporary diversion route
ROAD CLOSED	ID: 017 Item: Qty: 2 Ref: 7010-FP-13-9 Nature of temporary hazard ahead - Road Closed

UKTMS
UK Traffic Management Services Ltd

FAWLER ROAD,
CHIPPING NORTON, OX7 3AB

Project Number :	Issue	Date	Parking bay suspension required:	N	All works to be carried out in accordance with 'A code of practice' October 2013.
Drawing Number : DDC4158	V2.0	09.09.25	Bus stop suspension required:	N	Do not scale from this drawing.
Date Surveyed & Surveyor:	08.09.25 Tim Smith		Traffic Light switch out required:	N	

UK Traffic Management Services Ltd
www.uktms.co.uk
01189 760002

Drawing 1 of 6

750mm Cones
No waiting cones
2m ped barrier
Safety Zone
Work Site

Drawn By : Neil Davies 09.09.2025

Checked By : Tim Smith 09.09.2025